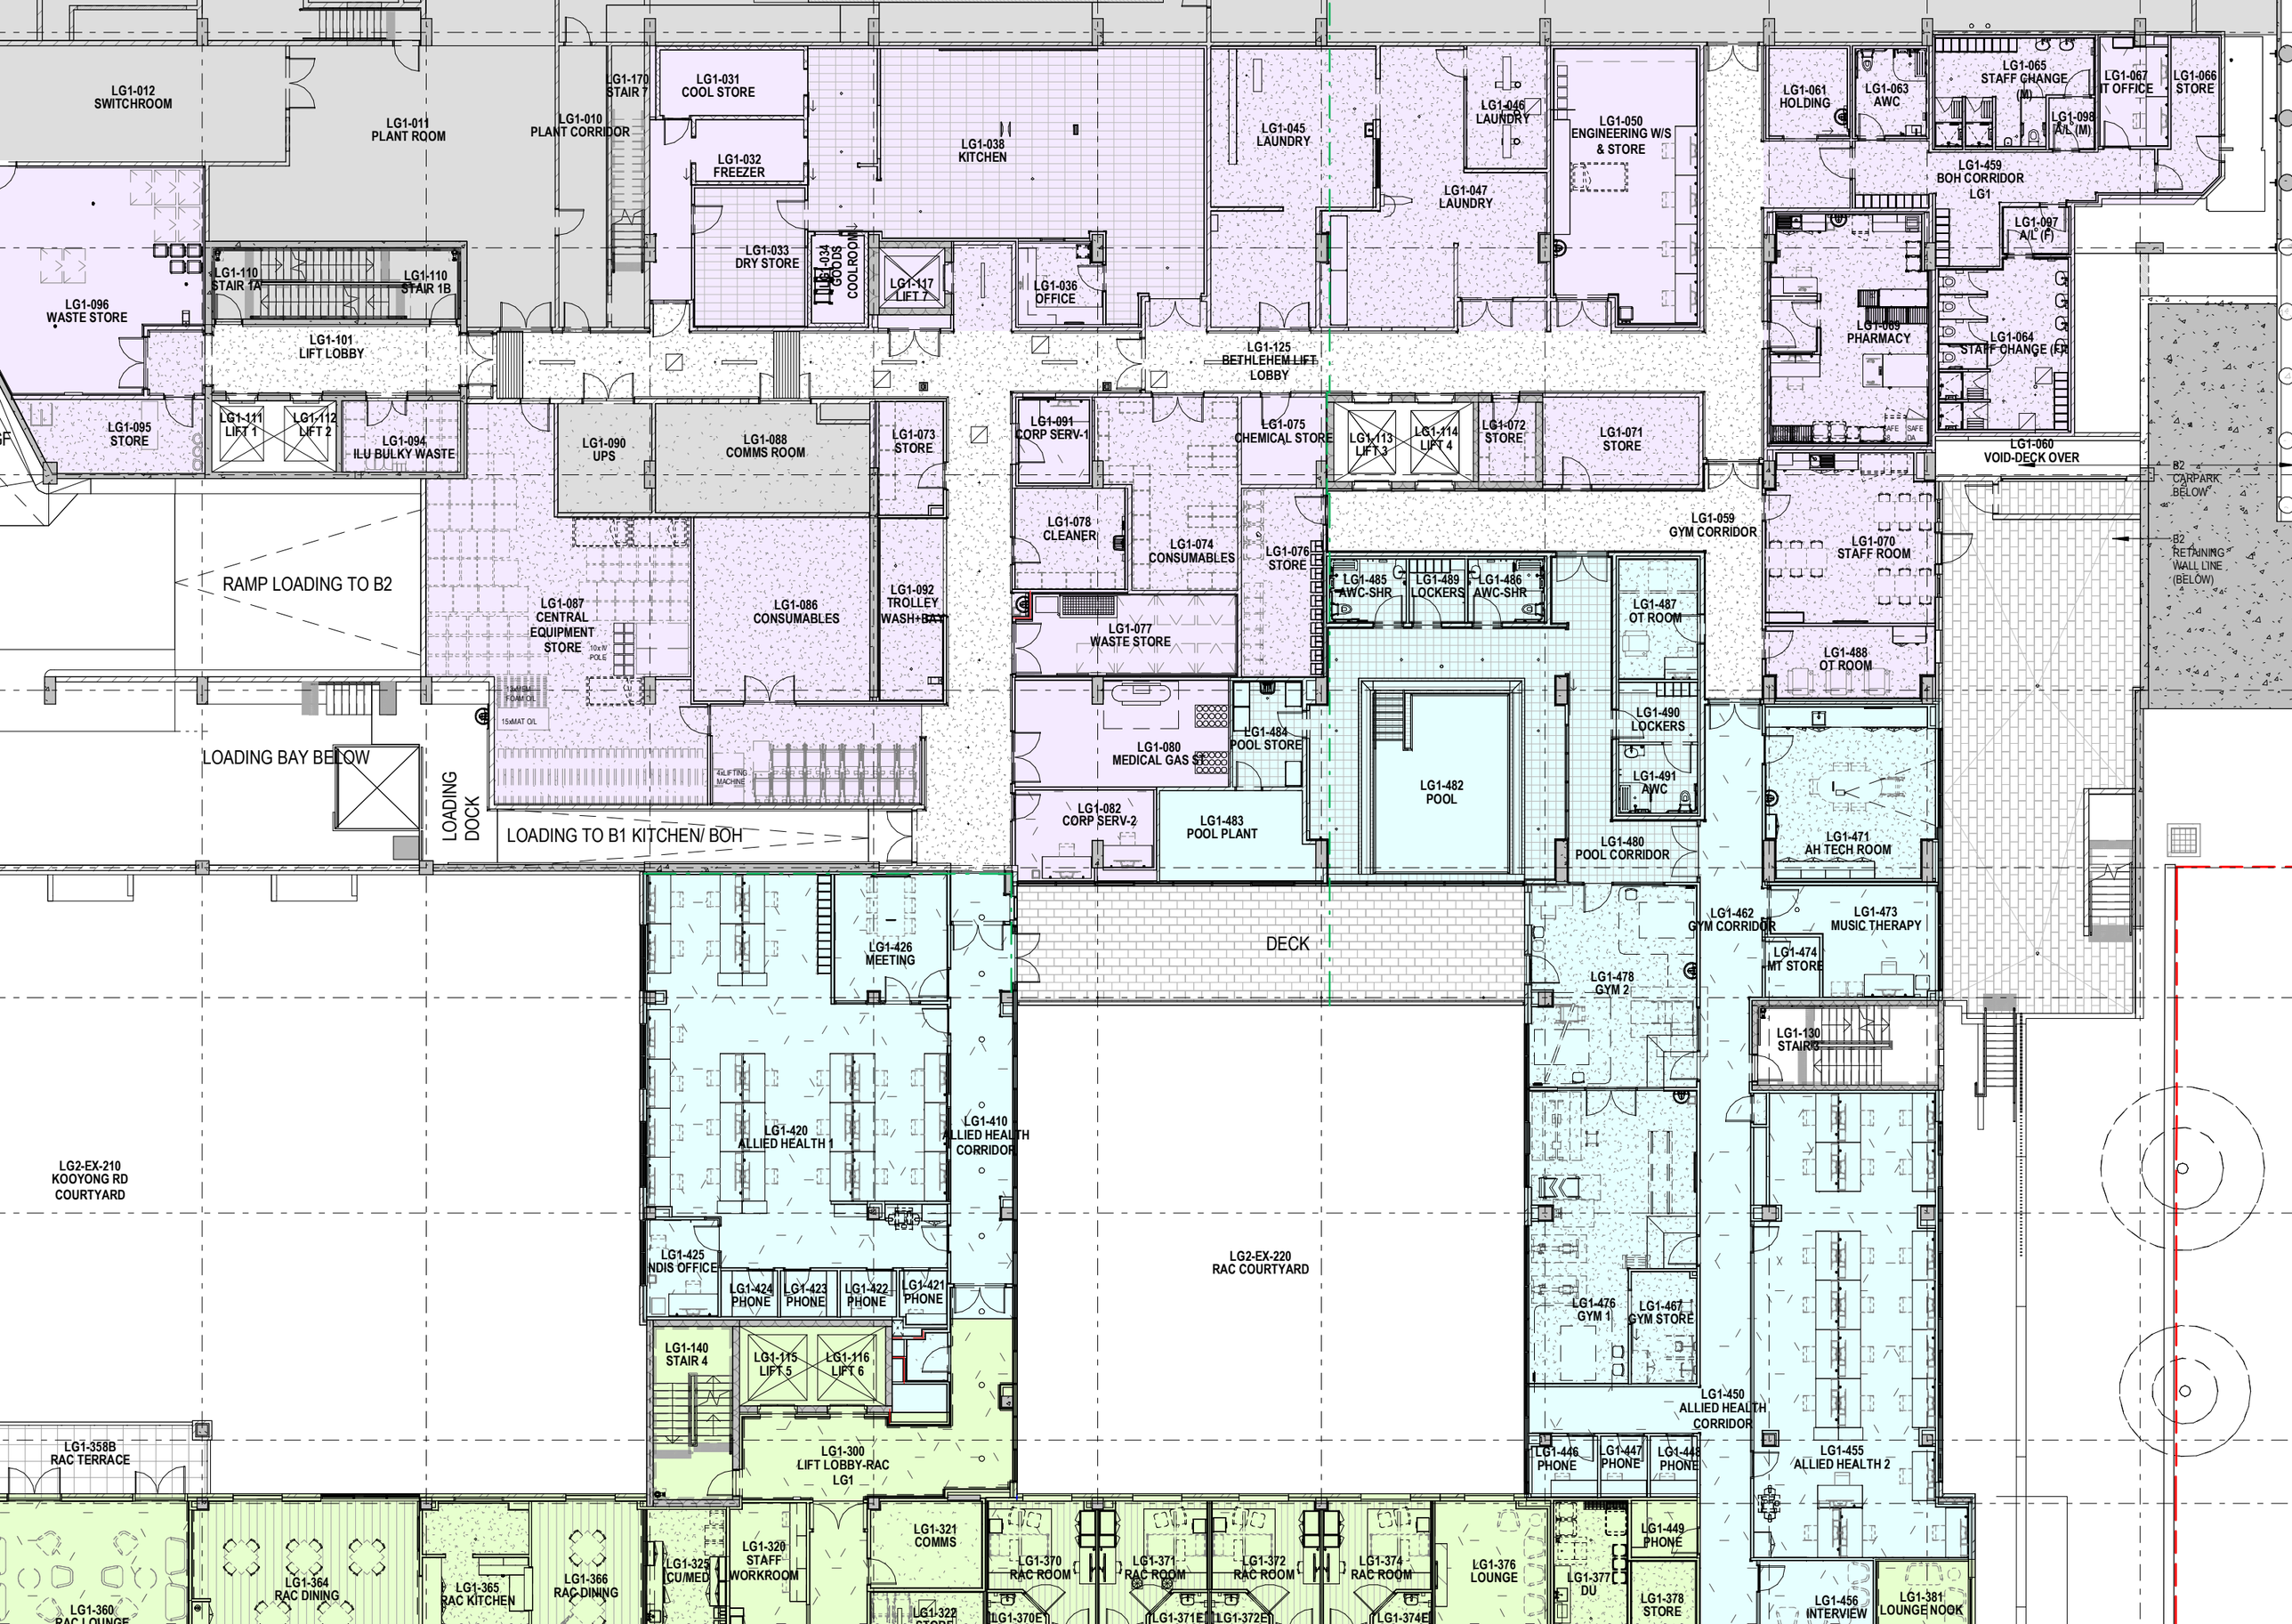
LG1-012 SWITCHROOM
LG1-011 PLANT ROOM
LG1-010 PLANT CORRIDOR
LG1-170 STAIR 7
LG1-031 COOL STORE
LG1-032 FREEZER
LG1-038 KITCHEN
LG1-045 LAUNDRY
LG1-046 LAUNDRY
LG1-047 LAUNDRY
LG1-050 ENGINEERING W/S & STORE
LG1-061 HOLDING
LG1-063 AWC
LG1-065 STAFF CHANGE (M)
LG1-098 A/L (M)
LG1-067 IT OFFICE
LG1-066 STORE
LG1-459 BOH CORRIDOR LG1
LG1-097 A/L (F)
LG1-064 STAFF CHANGE (F)
LG1-096 WASTE STORE
LG1-110 STAIR 1A
LG1-110 STAIR 1B
LG1-033 DRY STORE
LG1-034 GOODS COOLROOM
LG1-117 LIFT 7
LG1-036 OFFICE
LG1-101 LIFT LOBBY
LG1-125 BETHLEHEM LIFT LOBBY
LG1-069 PHARMACY
LG1-095 STORE
LG1-111 LIFT 1
LG1-112 LIFT 2
LG1-094 ILU BULKY WASTE
LG1-090 UPS
LG1-088 COMMS ROOM
LG1-073 STORE
LG1-091 CORP SERV-1
LG1-075 CHEMICAL STORE
LG1-113 LIFT 3
LG1-114 LIFT 4
LG1-072 STORE
LG1-071 STORE
LG1-060 VOID-DECK OVER
B2 CARPARK BELOW
B2 RETAINING WALL LINE (BELOW)
LG1-078 CLEANER
LG1-074 CONSUMABLES
LG1-076 STORE
LG1-059 GYM CORRIDOR
LG1-070 STAFF ROOM
RAMP LOADING TO B2
LG1-087 CENTRAL EQUIPMENT STORE
LG1-086 CONSUMABLES
LG1-092 TROLLEY WASH+BAY
LG1-077 WASTE STORE
LG1-485 AWC-SHR
LG1-489 LOCKERS
LG1-486 AWC-SHR
LG1-487 OT ROOM
LG1-488 OT ROOM
LG1-080 MEDICAL GAS
LG1-484 POOL STORE
LG1-490 LOCKERS
LG1-491 AWC
LG1-482 POOL
LG1-471 AH TECH ROOM
LOADING BAY BELOW
LOADING DOCK
LOADING TO B1 KITCHEN/ BOH
LG1-082 CORP SERV-2
LG1-483 POOL PLANT
LG1-480 POOL CORRIDOR
DECK
LG1-462 GYM CORRIDOR
LG1-473 MUSIC THERAPY
LG1-474 MT STORE
LG1-426 MEETING
LG1-478 GYM 2
LG1-130 STAIR 3
LG2-EX-210 KOOYONG RD COURTYARD
LG1-420 ALLIED HEALTH 1
LG1-410 ALLIED HEALTH CORRIDOR
LG2-EX-220 RAC COURTYARD
LG1-425 NDIS OFFICE
LG1-424 PHONE
LG1-423 PHONE
LG1-422 PHONE
LG1-421 PHONE
LG1-476 GYM 1
LG1-467 GYM STORE
LG1-140 STAIR 4
LG1-115 LIFT 5
LG1-116 LIFT 6
LG1-450 ALLIED HEALTH CORRIDOR
LG1-300 LIFT LOBBY-RAC LG1
LG1-446 PHONE
LG1-447 PHONE
LG1-448 PHONE
LG1-455 ALLIED HEALTH 2
LG1-358B RAC TERRACE
LG1-449 PHONE
LG1-321 COMMS
LG1-370 RAC ROOM
LG1-371 RAC ROOM
LG1-372 RAC ROOM
LG1-374 RAC ROOM
LG1-376 LOUNGE
LG1-377 DU
LG1-378 STORE
LG1-364 RAC DINING
LG1-365 RAC KITCHEN
LG1-366 RAC DINING
LG1-325 CU/MED
LG1-320 STAFF WORKROOM
LG1-360 RAC LOUNGE
LG1-456 INTERVIEW
LG1-381 LOUNGE NOOK